CANT = 0 mm
Überhöhung = 0 mm

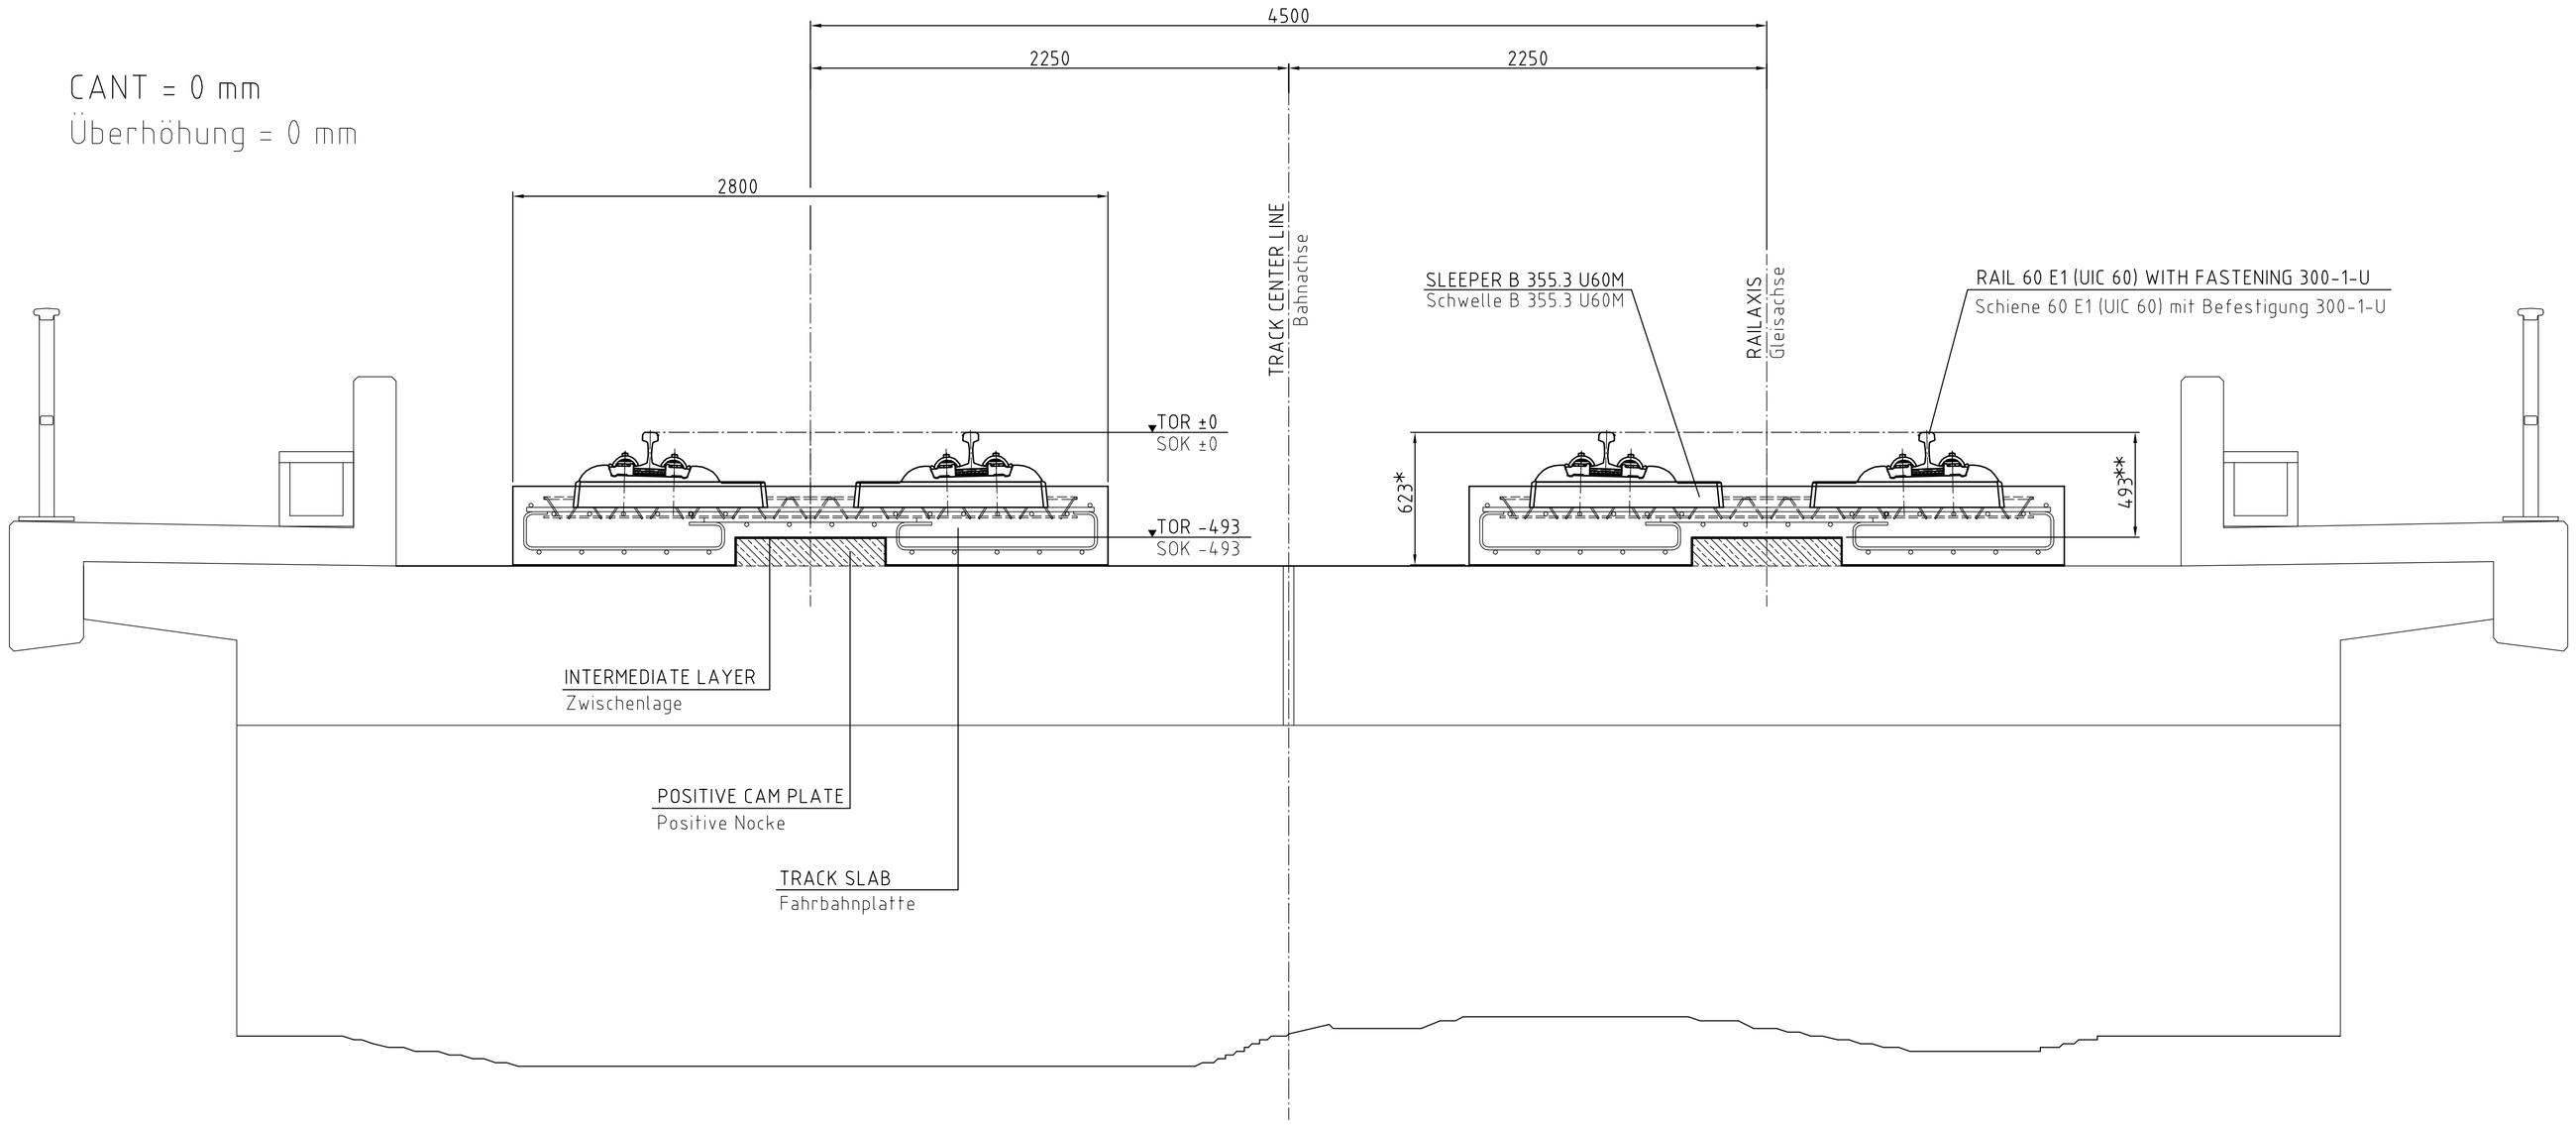

CANT = 180 mm
Überhöhung = 180 mm

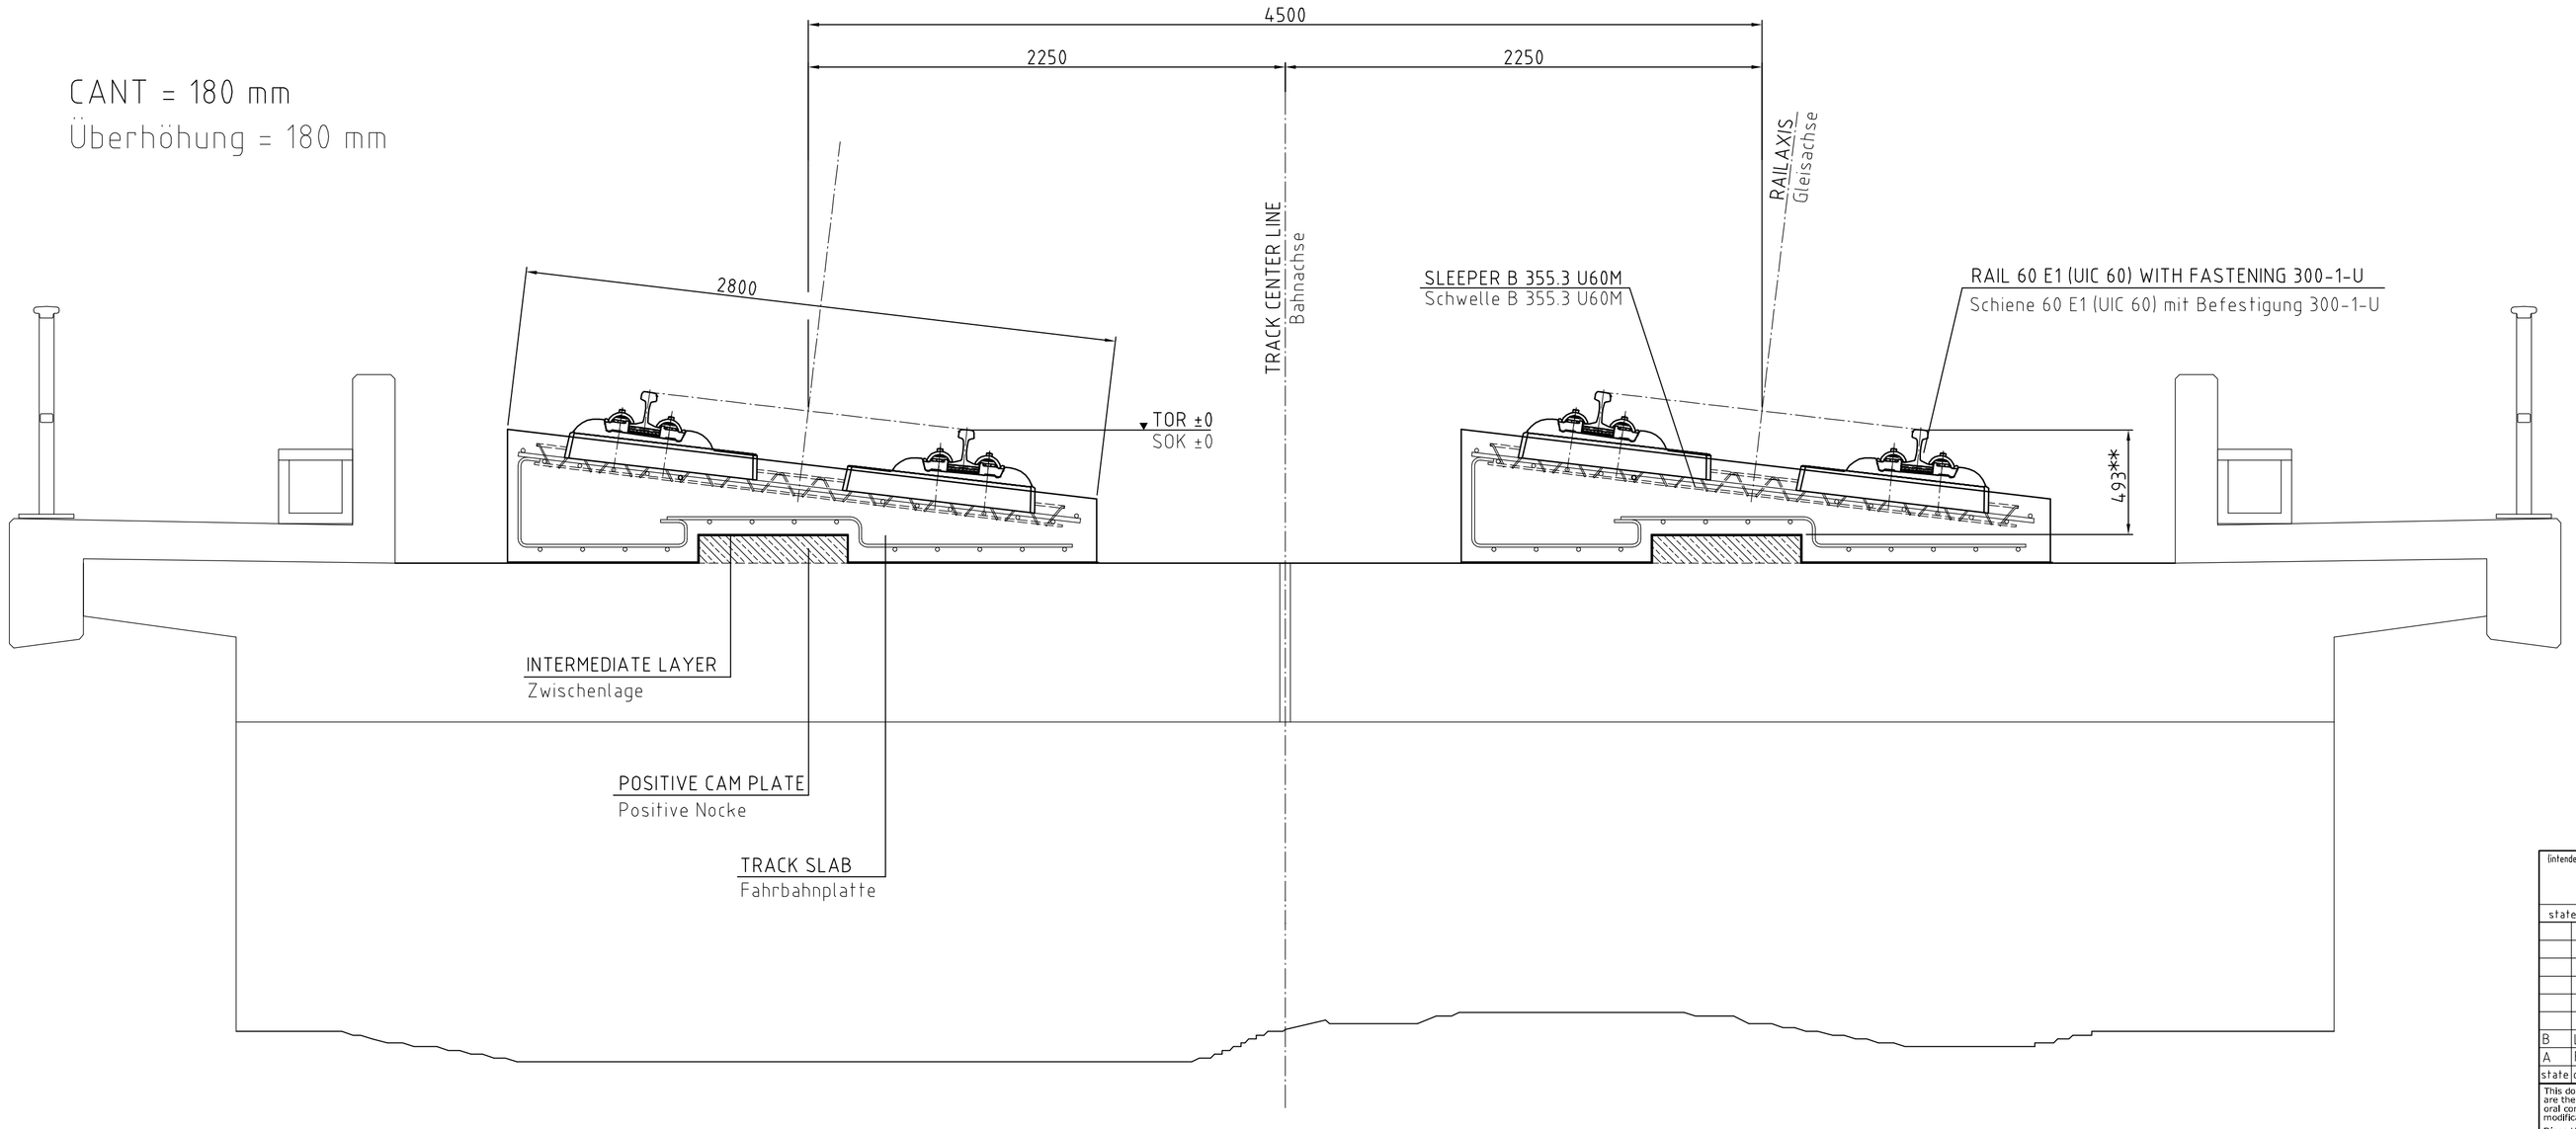

* APPROXIMATE 623 mm (TO BE INDIVIDUALLY DETERMINED B 355.3 U60M;60 E1 (UIC 60); 1:40)

* Ungefähr 623 mm (Beispielhaft für B355.3 U60M mit 60 E1 (UIC 60) bei einer Neigung von 1:40)

** APPROXIMATE 493 mm (TO BE INDIVIDUALLY DETERMINED B 355.3 U60M; 60 E1 (UIC 60); 1:40)

** Ungefähr 493 mm (Beispielhaft für B355.3 U60M mit 60 E1 (UIC 60) bei einer Neigung von 1:40)

(intended use)		(permissible variation)	scale
		Allg.toleranz	1:20
state 00001 - In Arbeit			

	date	name
editor	11.08.2005	HIECKE
checked engineering	. .	
checked sales depart.		

Ballastless track - System RHEDA 2000
Feste Fahrbahn - Bauart RHEDA 2000

Cross section bridge (positive cam plate)
Systemquerschnitt Brücke (pos. Nocke)

without protection layer with bi-block sle B 355.3 U60M
ohne Schutzbeton mit Zweiblockschwelle B 355.3 U60M

state	design change	date	name
B	Logo and Layout	06.10.06	HE
A	First edition	08.08.05	BER

RAIL.ONE

document number N112203B
article number 451-1510051A SAP-Nr.:
sheet 1
1 sh.
[exchange for] [replaced by]

This documentation is confidential and may only be reproduced in whole or in part and/or sent to a third party with our express permission. The contents, descriptions, and drawings are the property of RAIL.ONE GmbH and are protected by copyright and patent laws. We can make any modifications at any time, acting as an advancement, without the written or oral consent of the contractual partner. As far as any change of the contractual relation must be in written form, the modification is deemed to be not such a change. As far as the modifications are affecting the contractual relation, we will inform our partner accordingly.

Diese Unterlage ist vertraulich und darf nur mit unserer schriftlichen Zustimmung ganz oder auszugsweise vervielfältigt und/oder an Dritte weitergegeben werden. Inhalte, Beschreibungen, Zeichnungen sind Eigentum der RAIL.ONE GmbH und stehen unter Urheberschutz bzw. Patentschutz. Änderungen, die der Weiterentwicklung dienen, können von uns jederzeit vorgenommen werden, ohne dass dies einer schriftlichen oder mündlichen Zustimmung des Vertragspartners bedarf. Soweit das Vertragsverhältnis eine Schriftformklausel vorsieht, stellt eine Änderung keine Vertragsänderung im Sinne der Schriftformklausel dar. Soweit sich die Änderungen auf das Vertragsverhältnis auswirken, werden wir den Vertragspartner entsprechend informieren.

841 x 594 mm