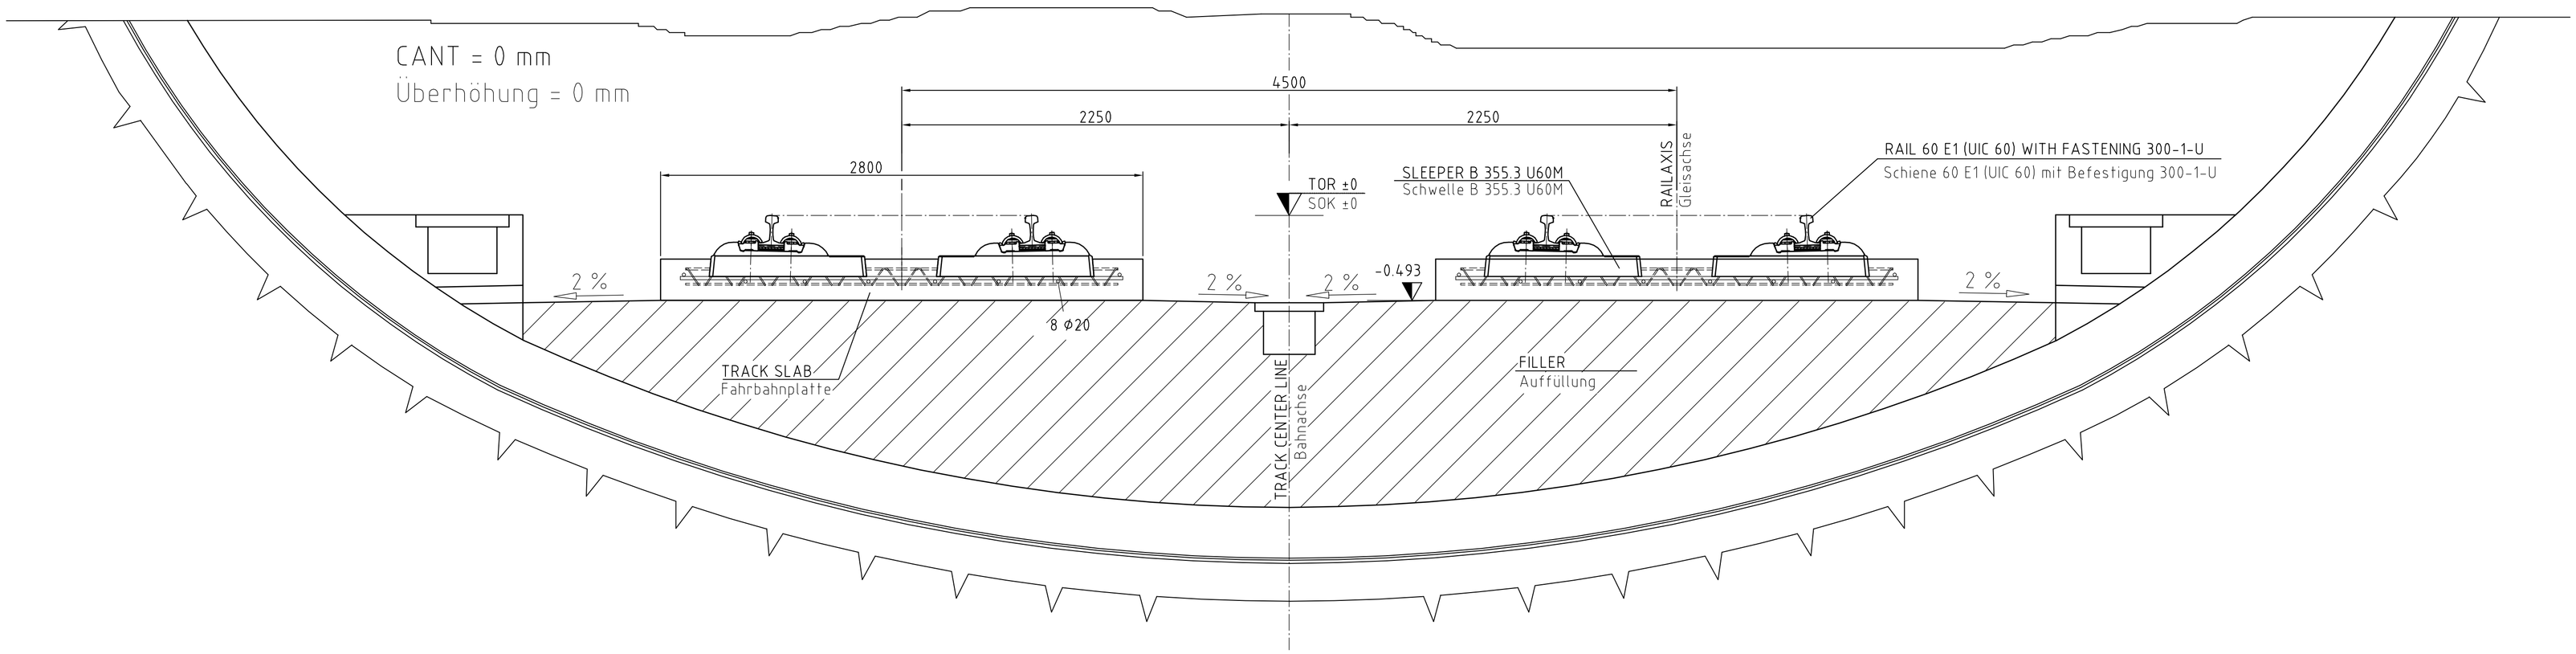

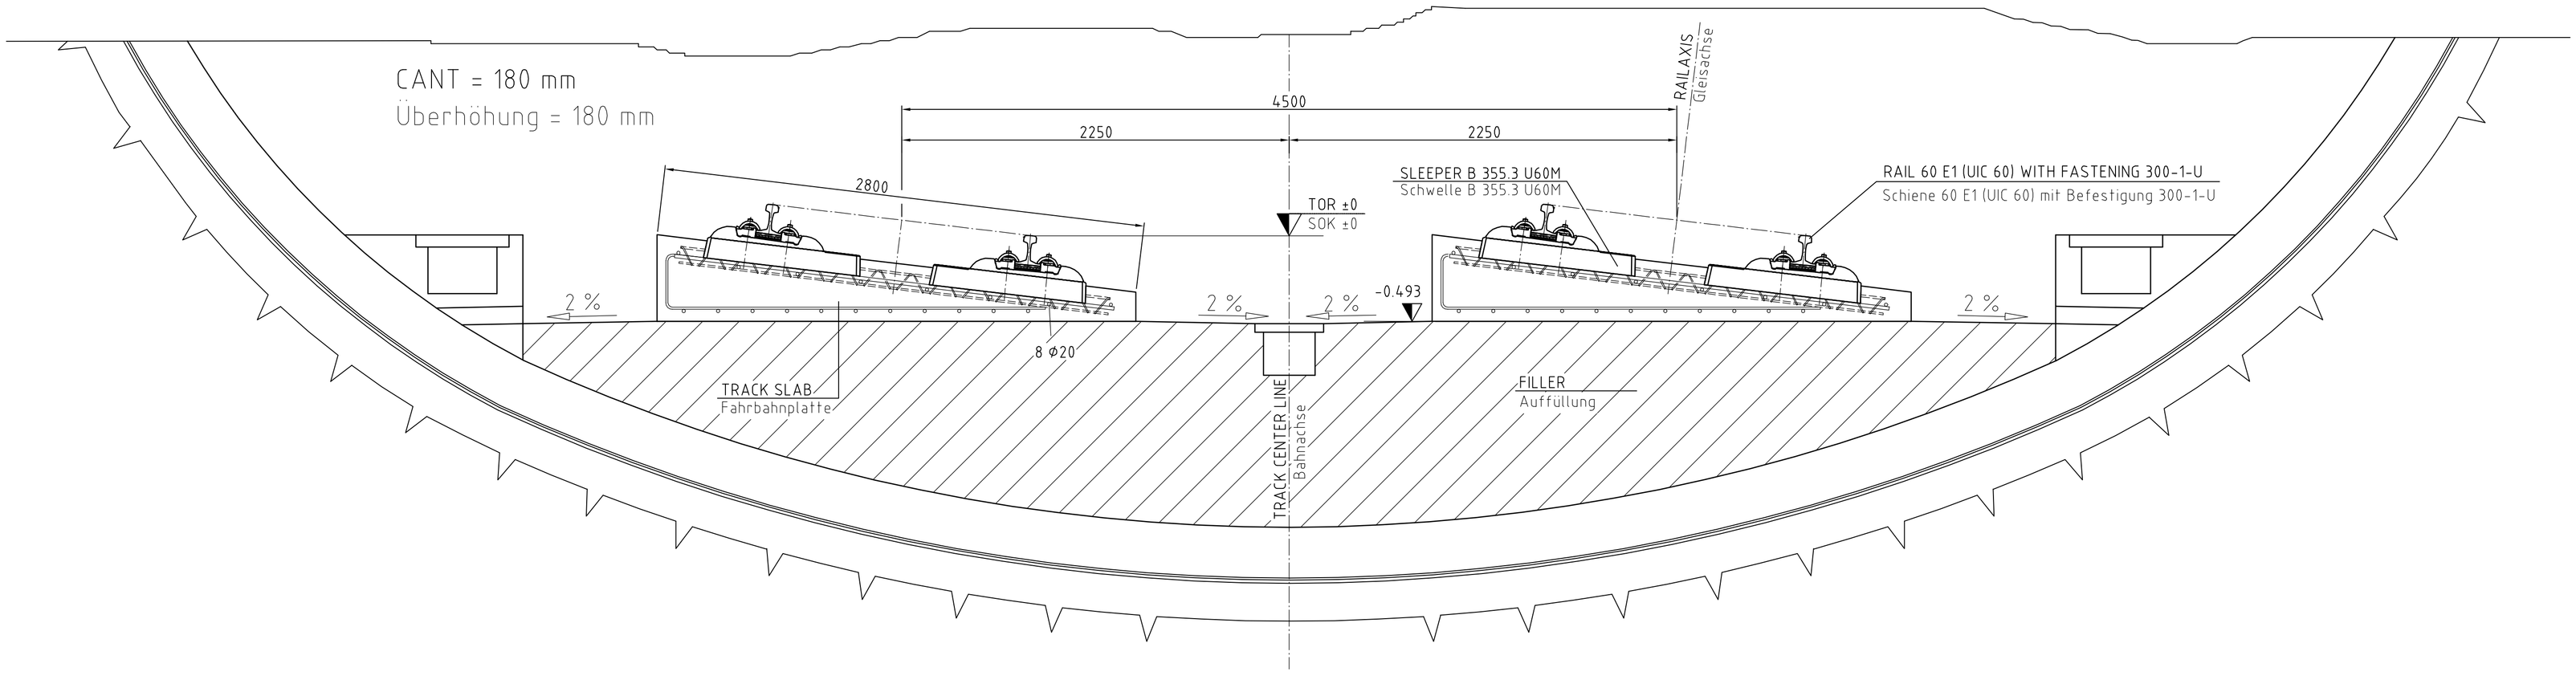

(intended use)				(permissible variation)	scale	Ballastless track - System RHEDA 2000
				Allg.toleranz	1:20	Feste Fahrbahn - Bauart RHEDA 2000
state 00001 - In Arbeit						Cross section mining tunnel
					date / name	Systemquerschnitt Tunnel Bergmännische Bauweise
				editor	26.08.2005 HIECKE	with bi-block sleeper B 355.3 U60M
				checked engineering		mit Zweiblockschwelle B 355.3 U60M
				checked sales depart.		
B	Logo and Layout	05.10.06	HE	RAIL.ONE	document number N112252B	sheet 1
A	First edition	26.08.05	SAE		article number 451-1510137A SAP-Nr.:	1 sh
state	design change	date	name		[exchange for:]	[replaced by:]

This documentation is confidential and may only be reproduced in whole or in part and/or sent to a third party with our express permission. The contents, descriptions, and drawings are the property of RAIL.ONE GmbH and are protected by copyright and patent laws. We can make any modifications at any time, acting as an advancement, without the written or oral consent of the contractual partner. As far as any change of the contractual relation must be in written form, the modification is deemed to be not such a change. As far as the modifications are affecting the contractual relation, we will inform our partner accordingly.

Diese Unterlage ist vertraulich und darf nur mit unserer schriftlichen Zustimmung ganz oder auszugsweise vervielfältigt und/oder an Dritte weitergegeben werden. Inhalte, Beschreibungen, Zeichnungen sind Eigentum der RAIL.ONE GmbH und stehen unter Urheberschutz bzw. Patentschutz. Änderungen, die der Weiterentwicklung dienen, können von uns jederzeit vorgenommen werden, ohne dass dies einer schriftlichen oder mündlichen Zustimmung des Vertragspartners bedarf. Soweit das Vertragsverhältnis eine Schriftformklausel vorsieht, stellt eine Änderung keine Vertragsänderung im Sinne der Schriftformklausel dar. Soweit sich die Änderungen auf das Vertragsverhältnis auswirken, werden wir den Vertragspartner entsprechend informieren.

841 x 594 mm